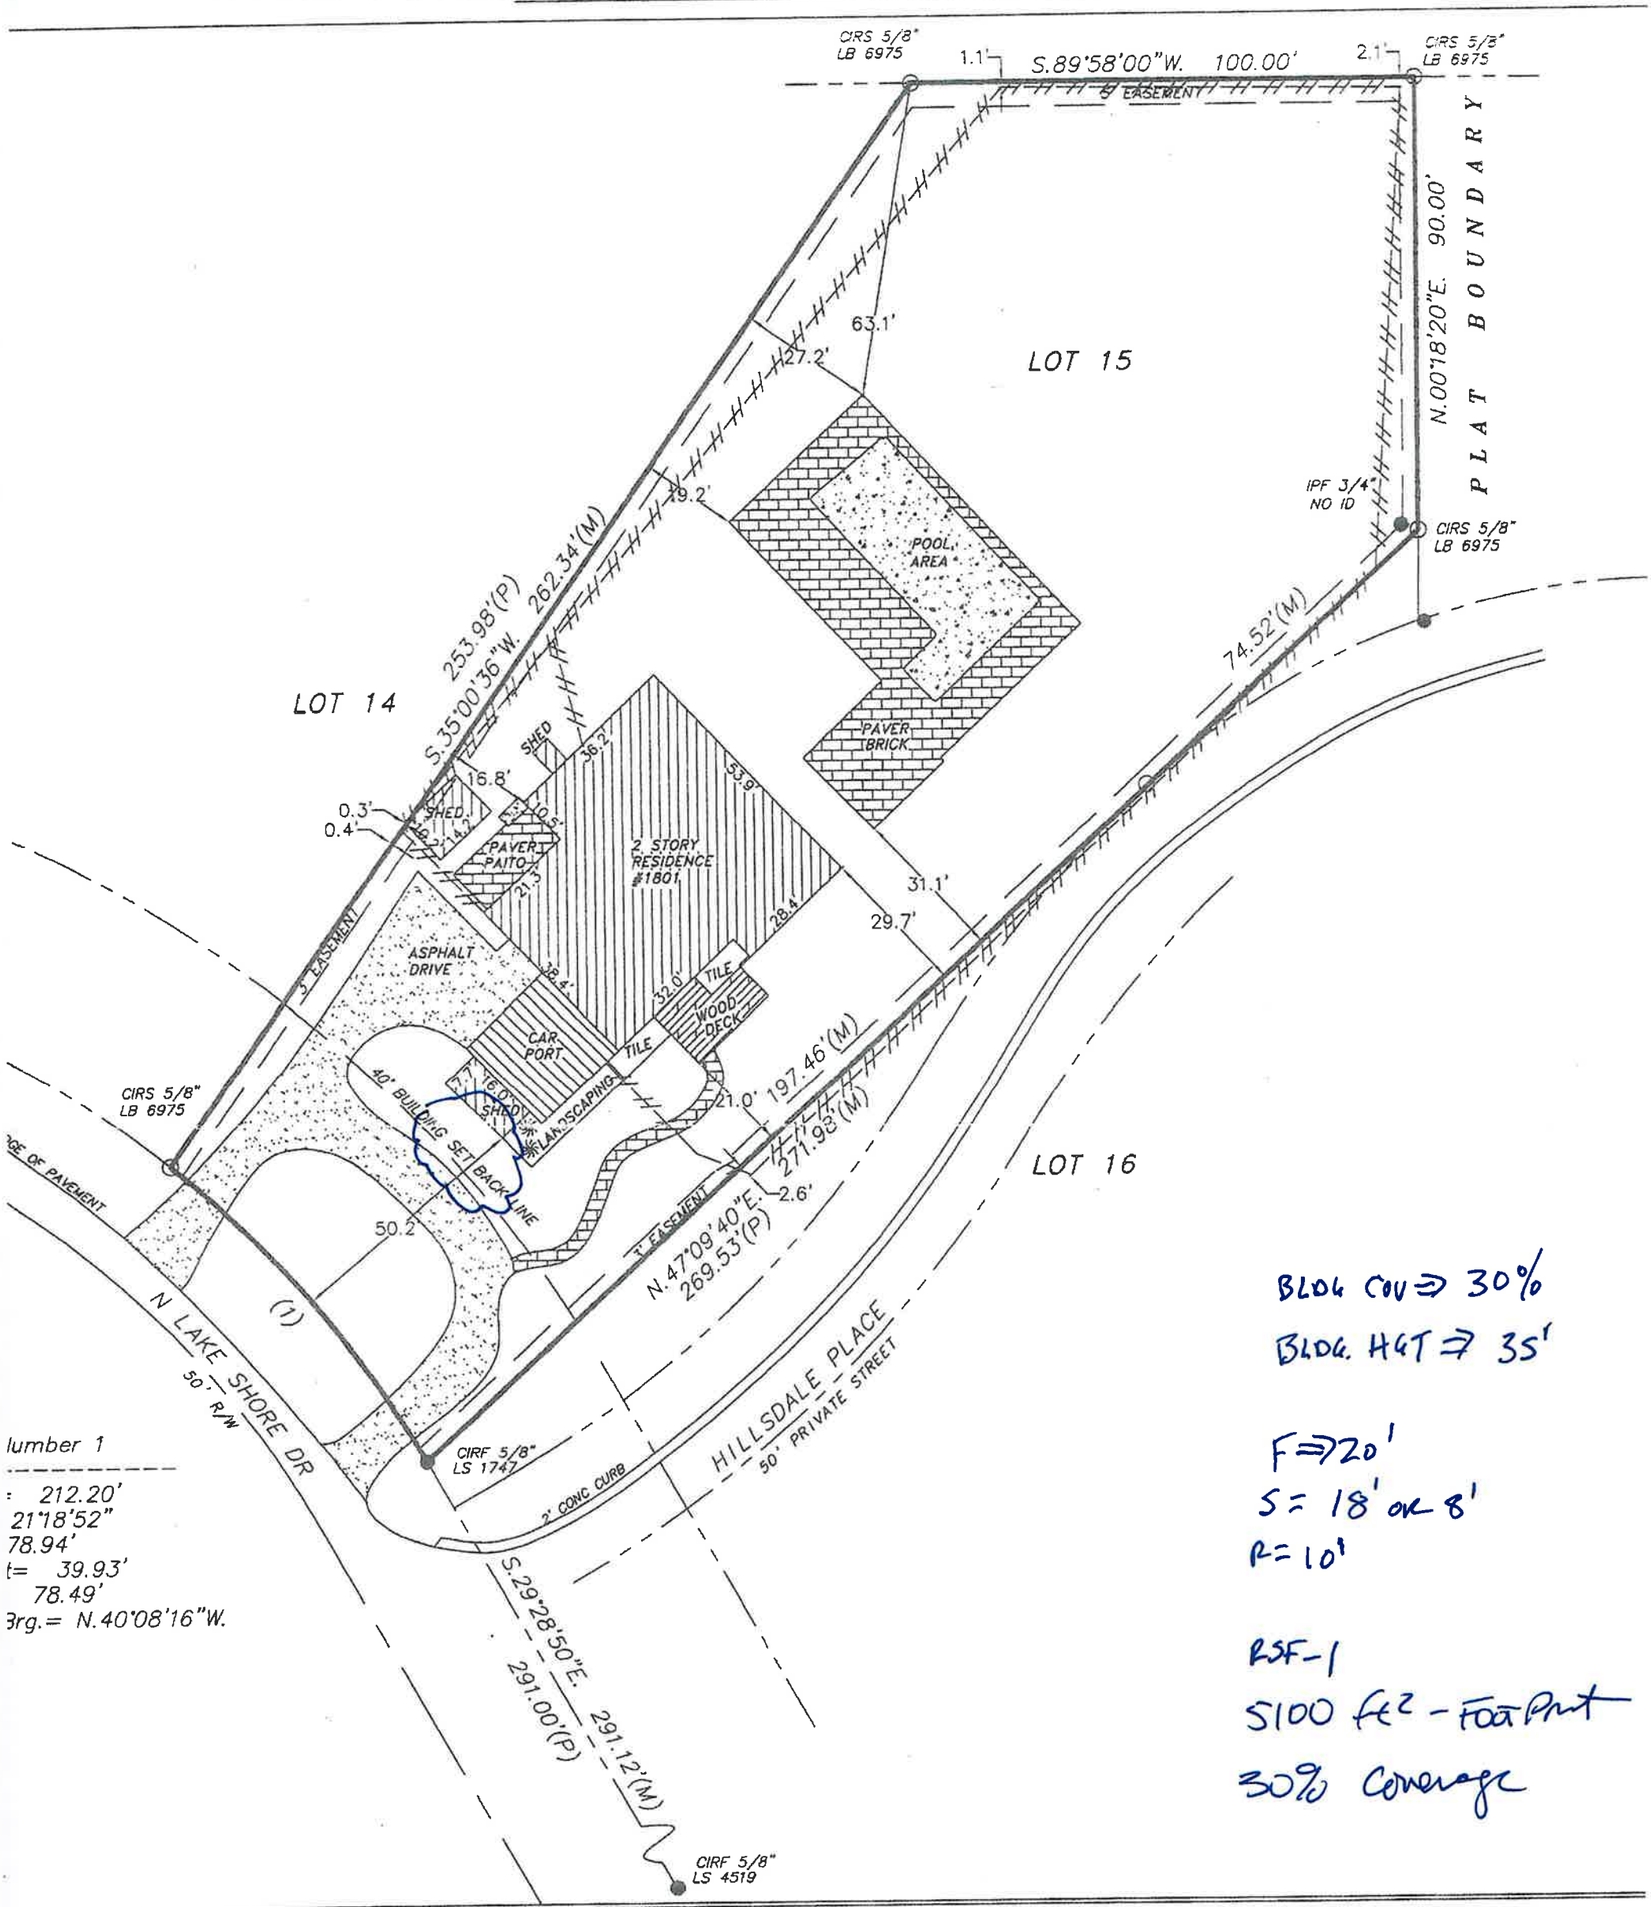

lumber 1

: 212.20'
21°18'52"
78.94'
t= 39.93'
78.49'
Brg.= N.40°08'16"W.

BLDG COV ⇒ 30%
BLDG. HGT ⇒ 35'

F ⇒ 20'
S = 18' or 8'
R = 10'

RSF-1
5100 ft² - Foot Print
30% Coverage

MARK VAN DEN BROEK & AURELIE VAN DEN BROEK
ICARD, MERRILL, CULLIS, TIMM, FUREN, & GINSBURG P.A.
OLD REPUBLIC NATIONAL TITLE INSURANCE COMPANY
COUNTRYWIDE HOME LOANS, INC.

REPORT OF SURVEY

IS SHOWN REFER TO: N'LY R/W LINE OF N LAKE SHORE DR
ONS SHOWN REFER TO: N/A AND ARE DERIVED
ENCH MARK NUMBER
T TO EASEMENTS OR RESTRICTIONS OF RECORD, IF APPLICABLE.

LEGEND OF ABBREVIATIONS

R/W – RIGHT-OF-WAY
CL – CENTERLINE
PC – POINT OF CURVATURE
PCC – POINT OF COMPOUND CURVATURE
PRC – POINT OF REVERSE CURVATURE
POB – POINT OF BEGINNING

° – DEGREES
' – MINUTES
" – SECONDS
LS, RLS, PLS > LAND SURVEYOR
LB – LAND SURVEYOR BUSN.